

MONUMENT RECORD
State of Indiana - County of Monroe

Section: 23

Township: 9 North


Range: 1 East

Corner ID: BenSo Q-15

Monument Description & Remarks: Sandstone with "X", length 1.00ft, width 0.30ft, height 0.90ft. Survey Sign 2ft above ground at pt. B

References On File: Bill Hahn, Forest Recovery Tie (1983); and Michael Friley, M.C.S. Monument Record (1993), on file in Surveyor Office

RECOVERY TIE DRAWING
Field Book 41 Page No. 59

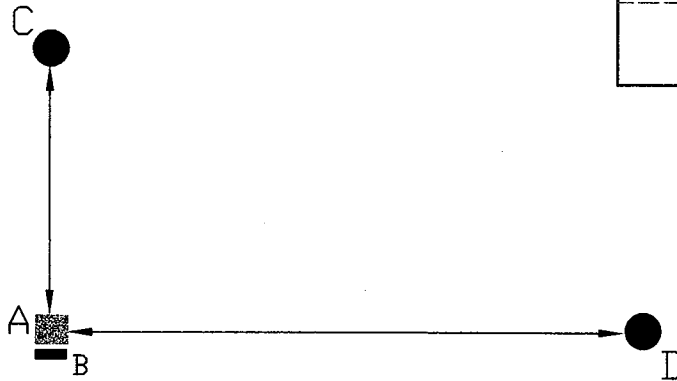


- A - Sandstone with "X"
- B - S 04° W 0.12' to Survey Sign on metal fence post
- C - N 04° W 19.67' to MAG nail in 6" Sugar Maple
- D - S 89° E 60.50' to MAG nail in 8" Red Oak

Not To Scale
Compass Bearing Magnetic North



I, Kevin P. Enright, Monroe County Surveyor, hereby certify that this document was prepared under my direction in accordance with the provisions of section 36-2-12-11 of the Indiana Code; and the above data is given under my hand and seal this 30th day of September, 2008.

Kevin Enright

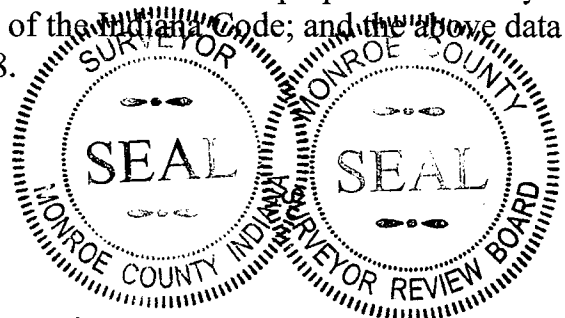

Administered by the Monroe County Surveyor Review Board

Date: 1-13-2009

MONUMENT RECORD


Corner I.D. #

STATE OF INDIANA - COUNTY OF MONROE

Q-15

Section Twenty-three 23, Township 9 North, Range 1 East

Monument Description & Remarks: Found Rectangular Stone, 1.0' x .3',
exposed .8' out of ground, at the SW Corner of SW 1/4 of NW 1/4. Steel
fence post driven beside stone. Corner witnessed 6/14/83.

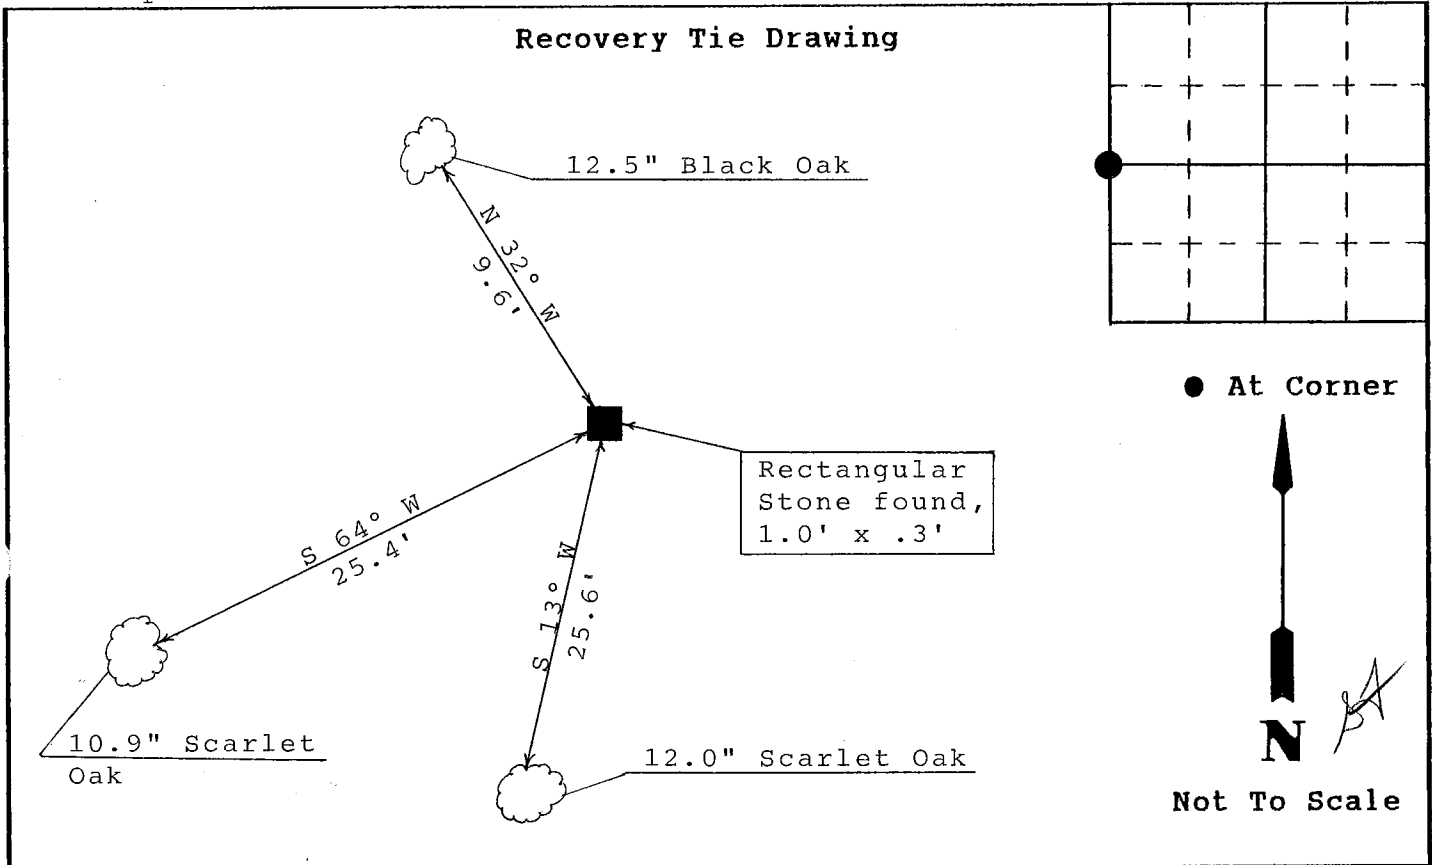

State of Indiana
County of Monroe

Space
Reserved For
Recording
Officer

I, Michael W. Friley, County Surveyor, hereby certify
that this document was prepared under my direction in
accordance with the provisions of Section 17-3-64-4
through 17-3-64-8 of the Indiana Code, being Acts of 1965,
Chapter 319; and the above data is given under my hand and
seal this 21st day of October, 19 93 A.D.

Indiana Registered Land Surveyor No. _____ or

Morgan-Monroe State Forest

United States Government Agency

Bill Hahn, Property Manager
Title

Field Book:

n/a

Page:

n/a

SECTION 23, T 9 N, R 1 E

1. On June 14, 1983, I located and marked boundaries in this section as follows:

EW line on S side, $SE\frac{1}{4}$, $NW\frac{1}{4}$. Double boundary signs were placed at turning corners and single boundary signs were placed on continuous lines at $\frac{1}{4}$ mile marks. Two corner stones were located and witnessed as follows: (1) at 11:45 AM (hot, sunny), SE corner of $SW\frac{1}{4}$, $NW\frac{1}{4}$ a rectangular stone .7' X .5' exposed .7', 19.2' to a 8.1" chestnut oak bearing ^{N 11° W} 349°, 12.7' to a 12.7" chestnut oak bearing ^{S 77° E} 103°, 22.7' to a 15.9" scarlet oak bearing ^{S 16° W} 196°. (2) at 1:56 PM (hot, sunny), SW corner of $SW\frac{1}{4}$, $NW\frac{1}{4}$ a rectangular stone 1.0' X .3' exposed .8', 25.6' to a 12.0" scarlet oak bearing ^{S 13° W} 193°, 25.4' to a 10.9" scarlet oak bearing ^{S 64° W} 244°, 9.6' to a 12.5" black oak bearing ^{N 32° W} 328°. A steel fence post was driven by each cornerstone witnessed. Tree lines were painted boundary orange on the state side of the tree.

#1
drawn
10-20-93

drawn
10-21-93

Bill Hahn, Property Manager

2. On June 29, 1983, I located and marked the NS line of the $SW\frac{1}{4}$, $NW\frac{1}{4}$, W side. Double boundary signs were placed at the turning corners. Tree lines were painted boundary orange on the state side of the tree. A corner stone at the NW corner $SW\frac{1}{4}$, $NW\frac{1}{4}$ was witnessed on 6-14-73 at 2:37 PM as follows: (hot, sunny); stone was rounded and nearly flush to the ground. The stone measured .8' X .3' and was exposed .15', 13.8' to a 14.6" white oak bearing 047°, 6.25' to a 3.8" dogwood bearing 158°, 15.9' to a 5.6" scarlet oak bearing 290°. A steel fence post was driven next to the stone on 6-29-83.

Bill Hahn, Property Manager



Ben So Q-15
09/30/2008